ILLINOIS DEPARTMENT OF TRANSPORTATION
CHICAGO REGION ENVIRONMENTAL AND
TRANSPORTATION EFFICIENCY REPORT

75th CIP
BRIDGE NUMBER SCHEMATIC

DESIGNED BY: MQ
CHECKED BY: DK
NOT TO SCALE

SUBMITTALS
DRAWING INTRODUCED: 6/12/2012
REVISED SUBMITTED: 8/9/2012
DRAWING ACCEPTED:
REVISED SUBMITTED:
DRAWING ACCEPTED:

Illinois Department of Transportation
JACOBS™

NOTE 1: BRIDGE LETTERS ARE GIVEN IN ABC ORDER NORTH TO SOUTH OR EAST TO WEST

CONTRACT NO.

F.A. RTE.	SECTION	COUNTY	TOTAL SHEETS	SHEET NO.
			3	3
STA.		TO STA.		
FED. ROAD DIST. NO.	ILLINOIS	FED. AID PROJECT		

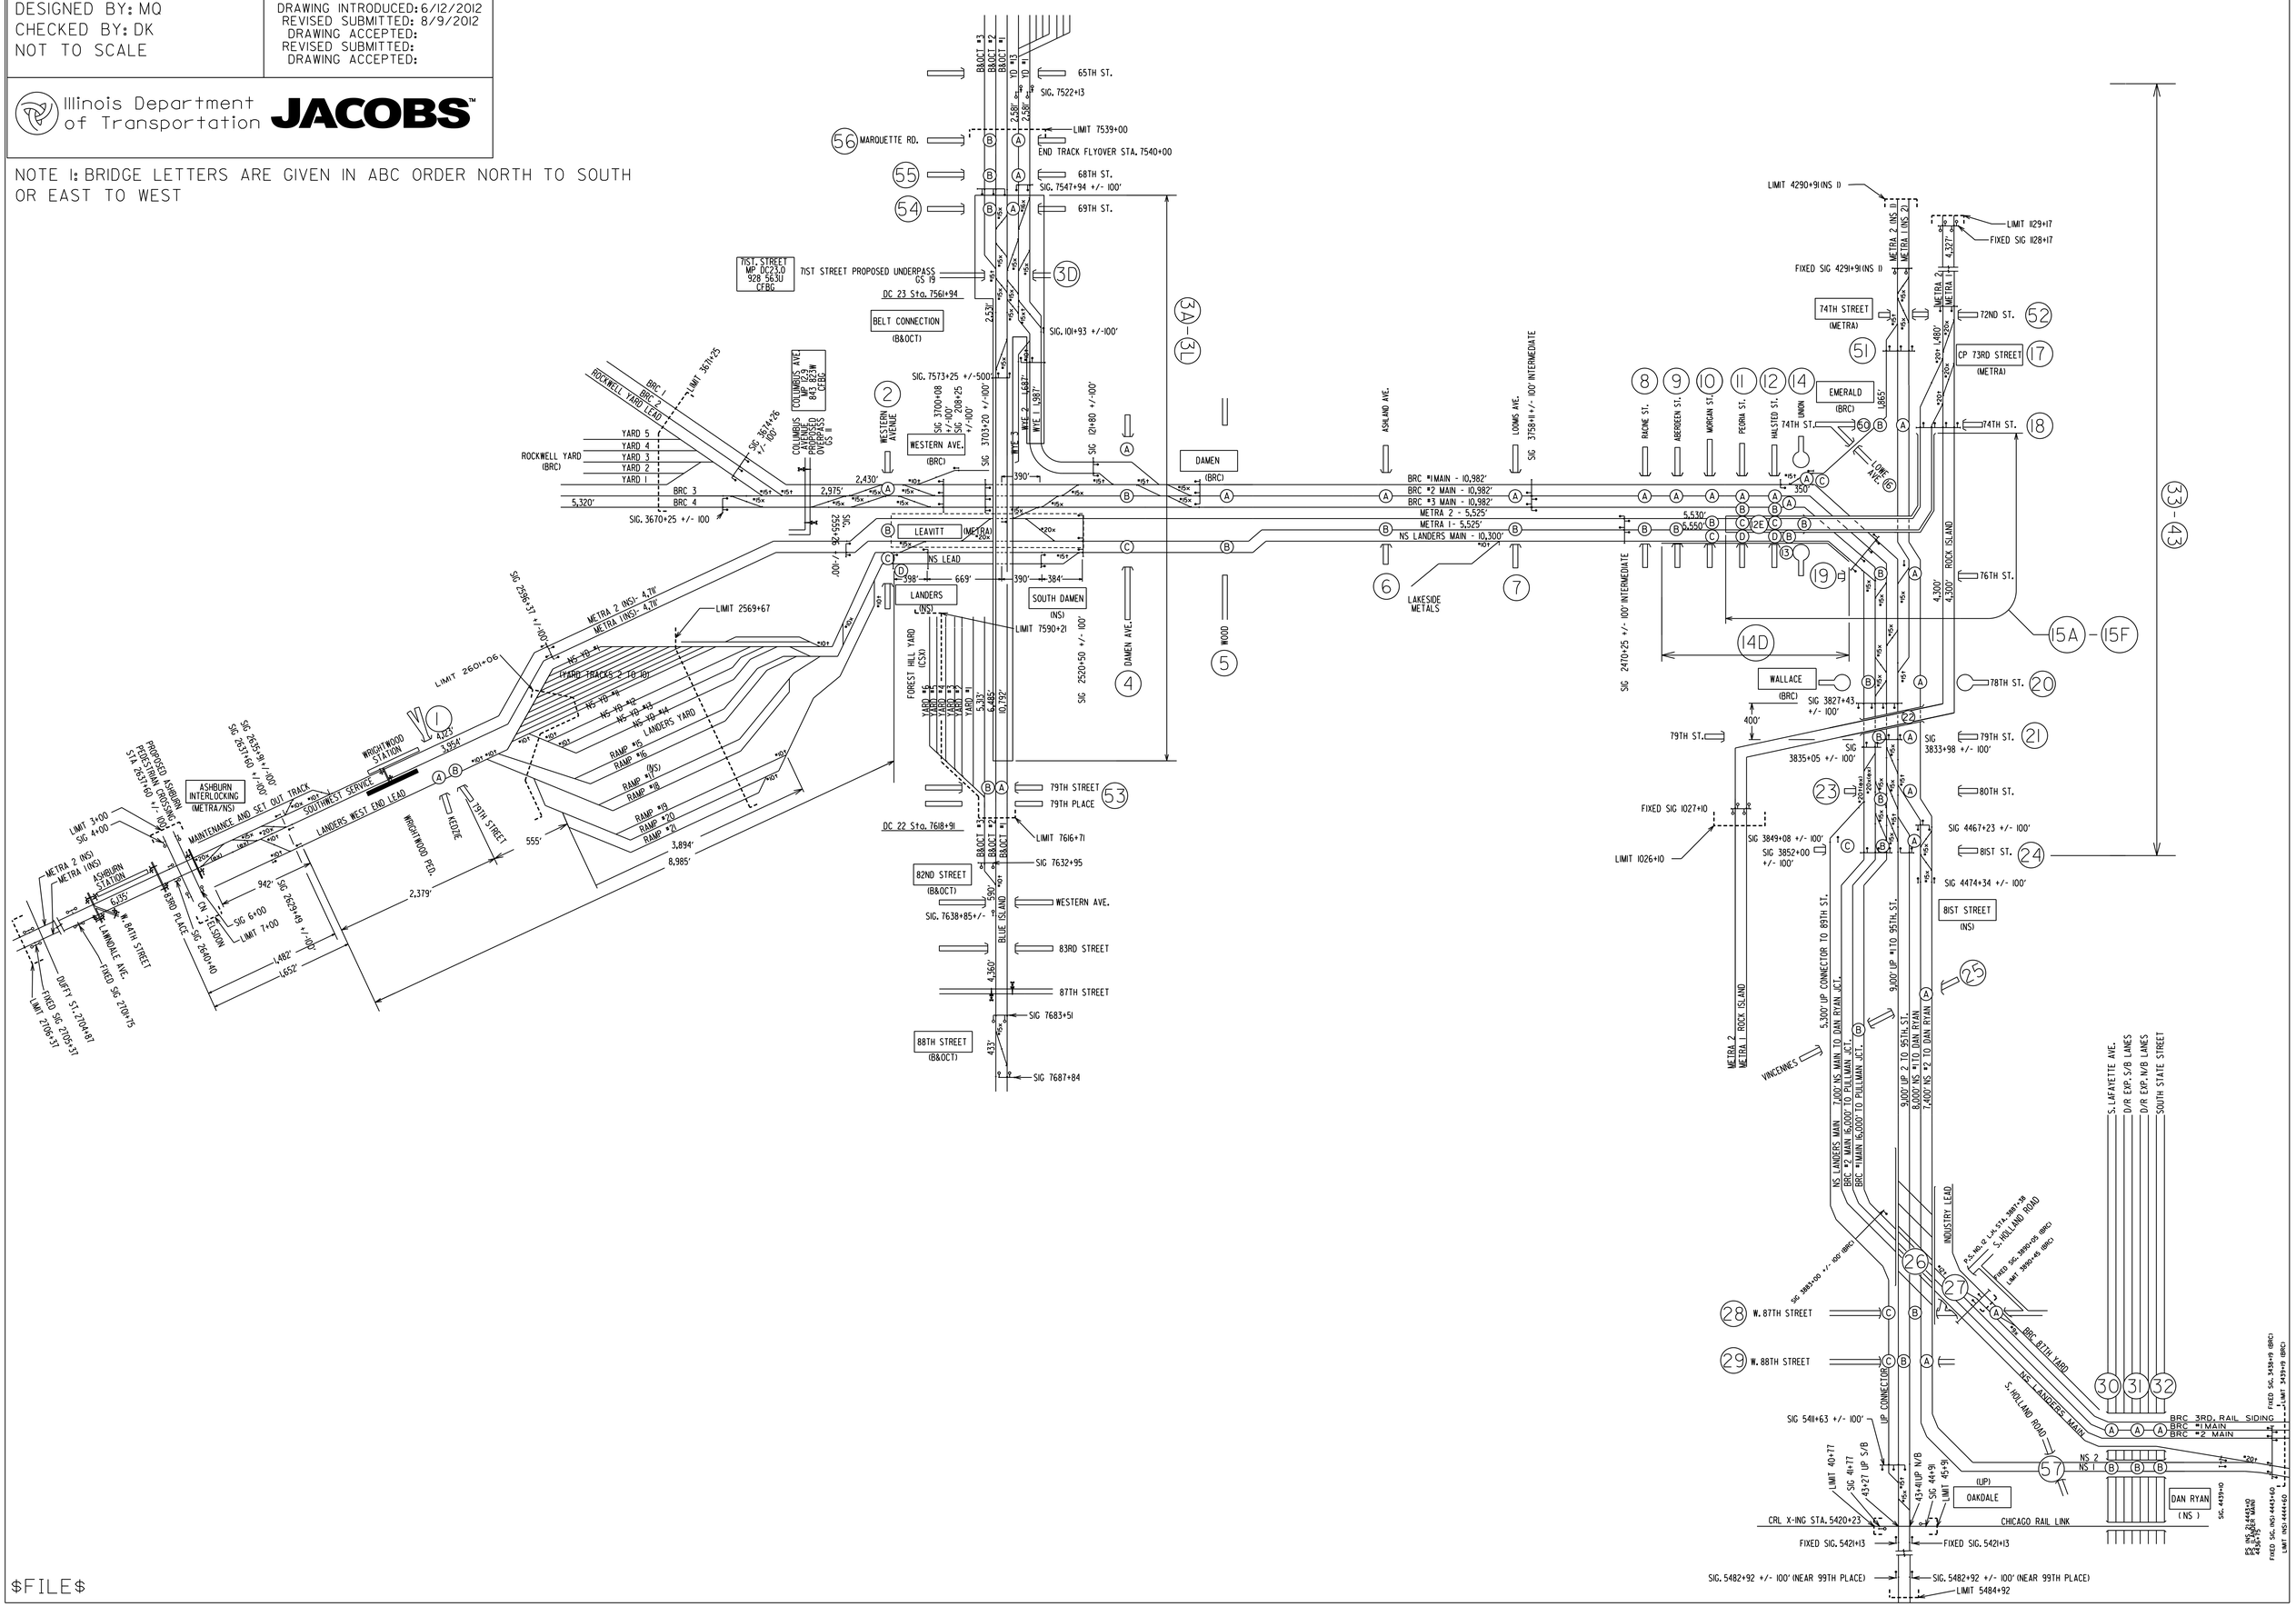

$FILE$